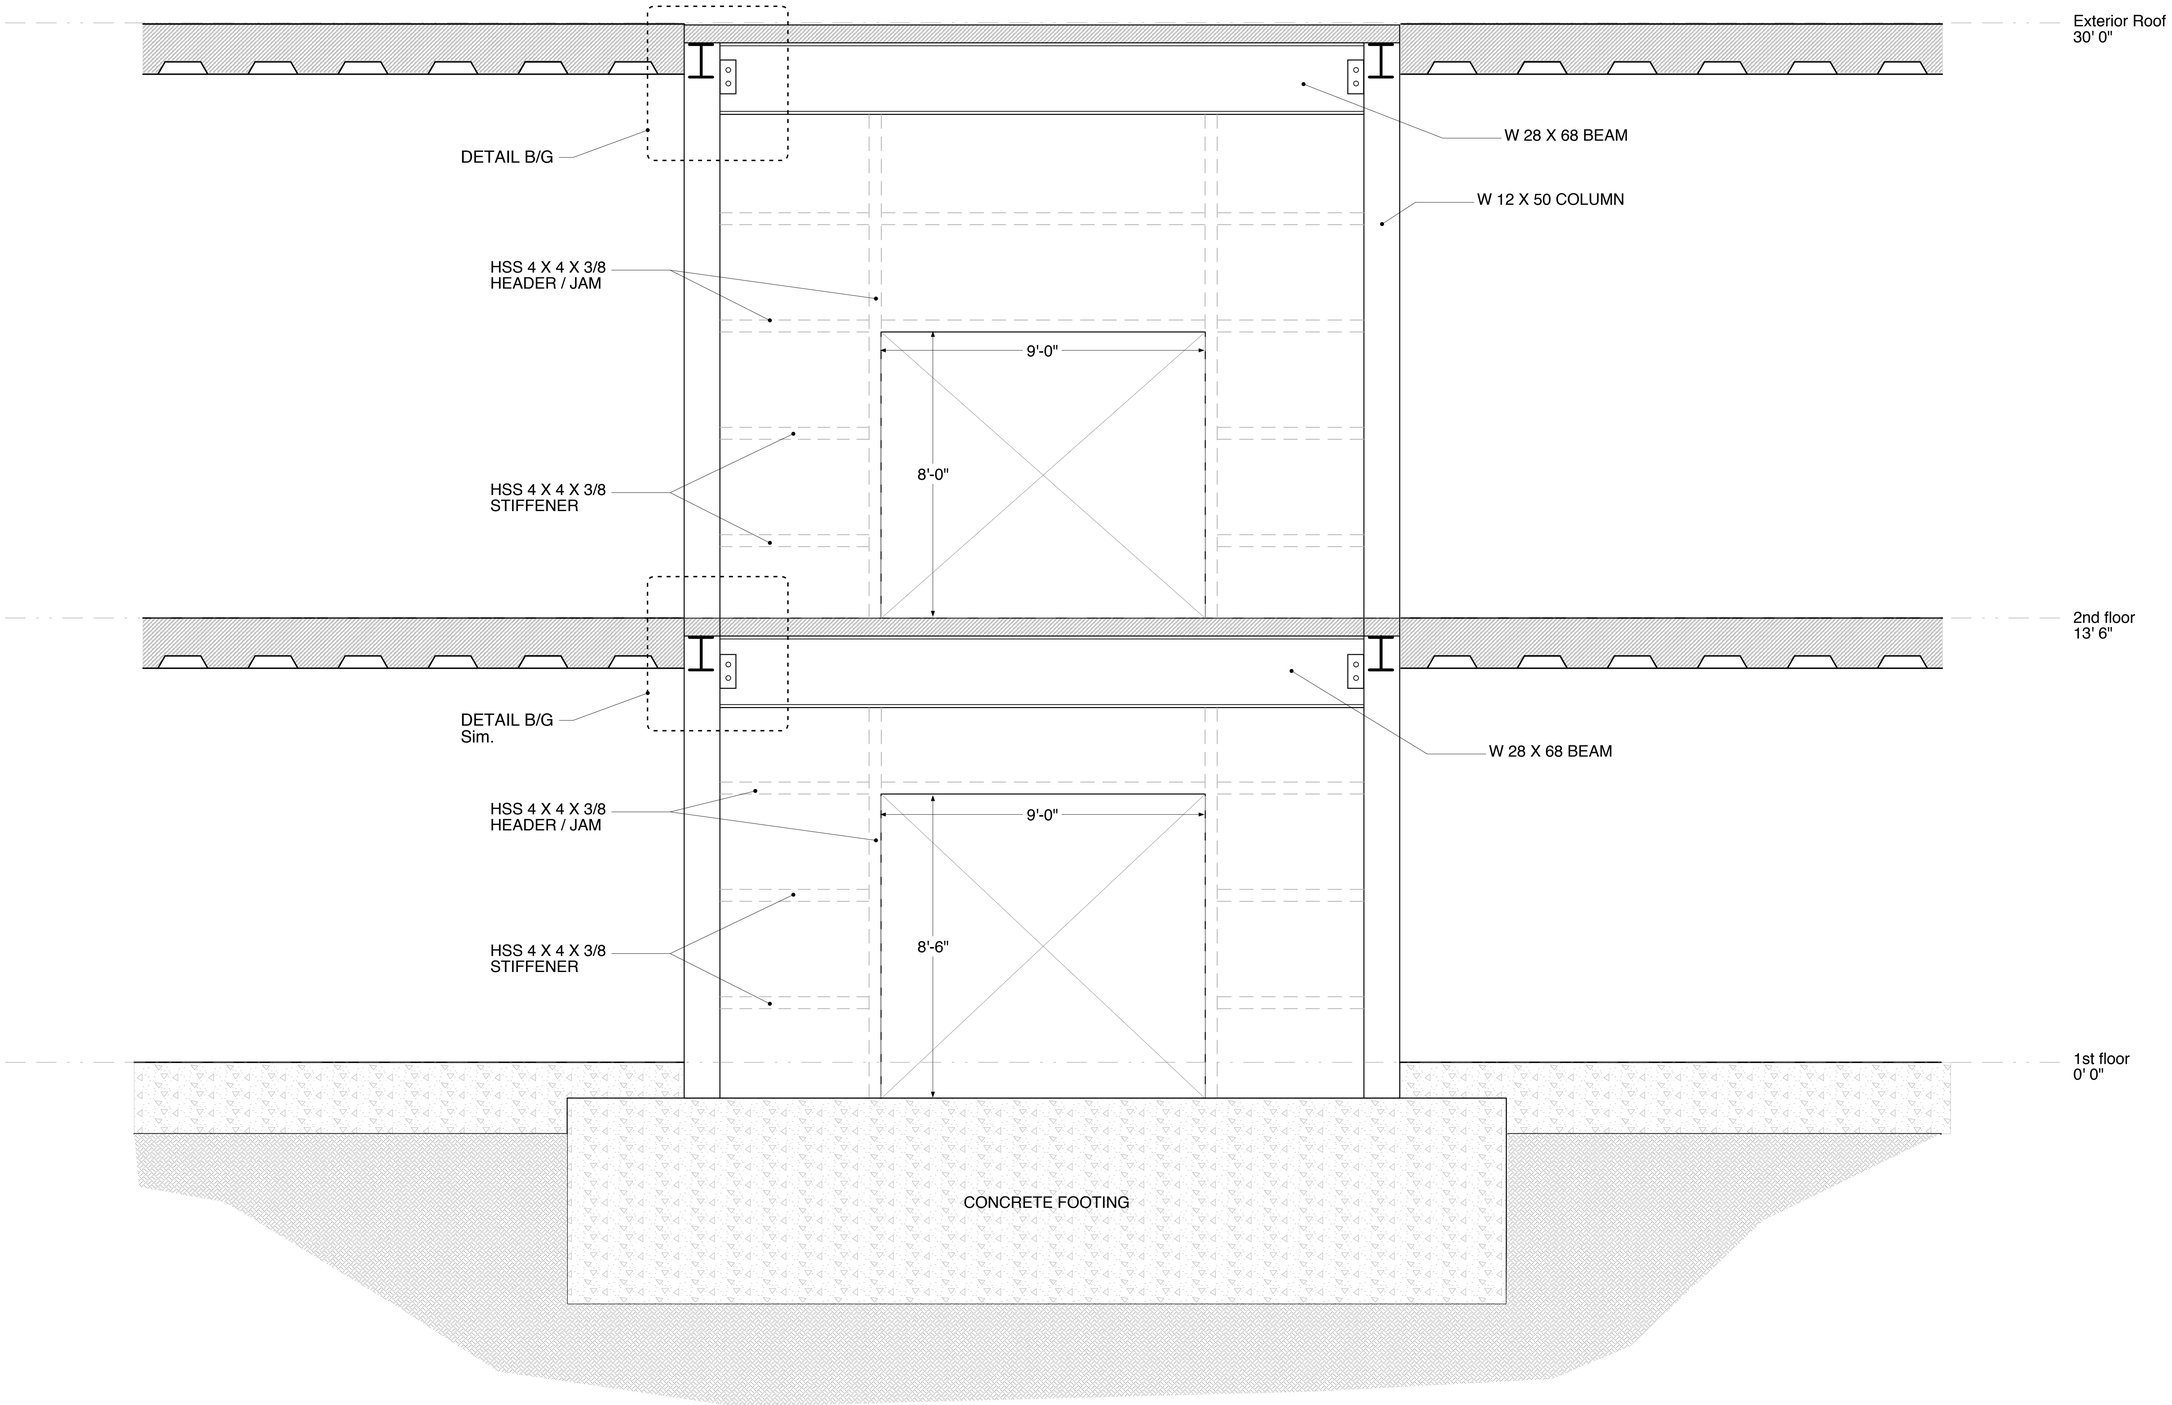

Section A
1/2" = 1'

PATH
ARCHITECTURE
4299 NE MLK JR BLVD, STE 101 PORTLAND, OR 97211 503.281.9485

CORE FIRST_SHEAR FRAME

© 2012
PATH ARCHITECTURE

PERMIT SET

DATE: 03/09/2012